Architecture Today

Project
Vidre-Slide

Engineer
Eckersley O'Callaghan
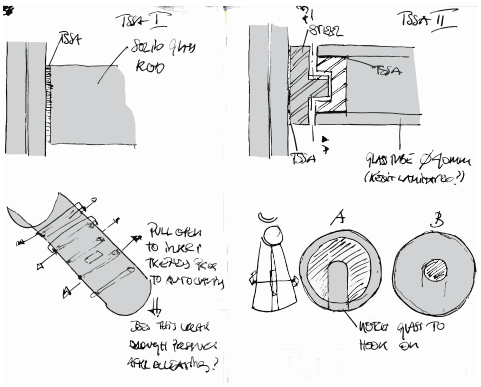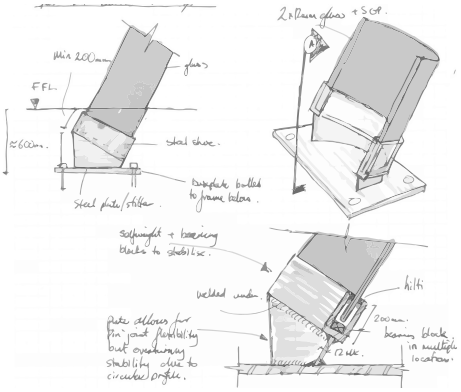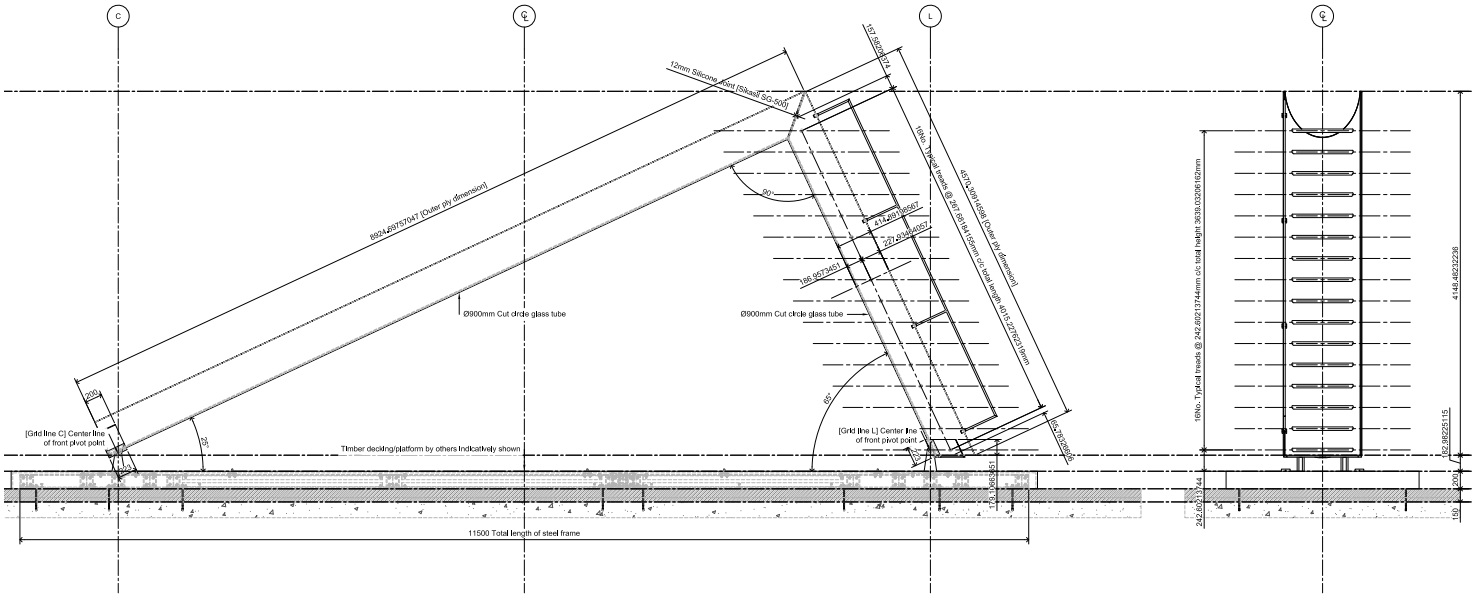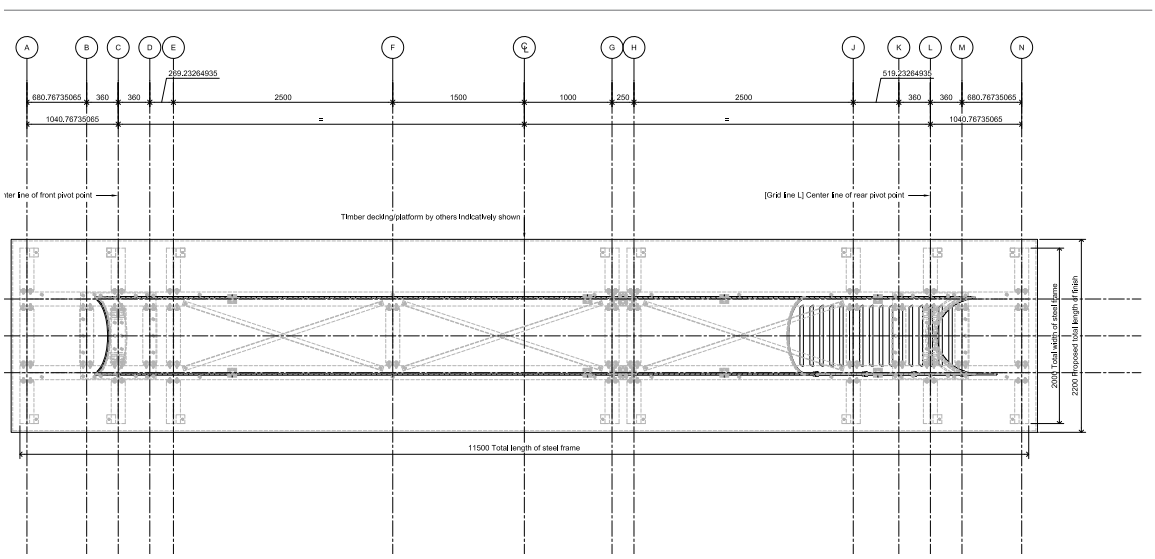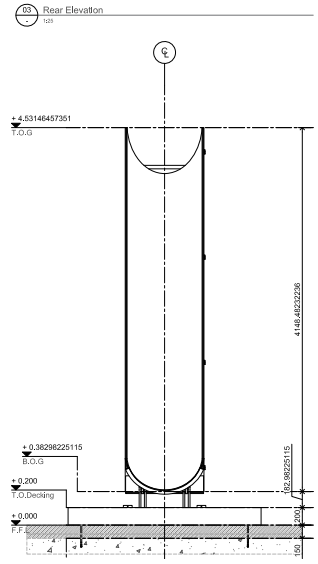
RIGHT Detail sketches showing stainless steel base support.
BELOW Detail plan, section and elevations.